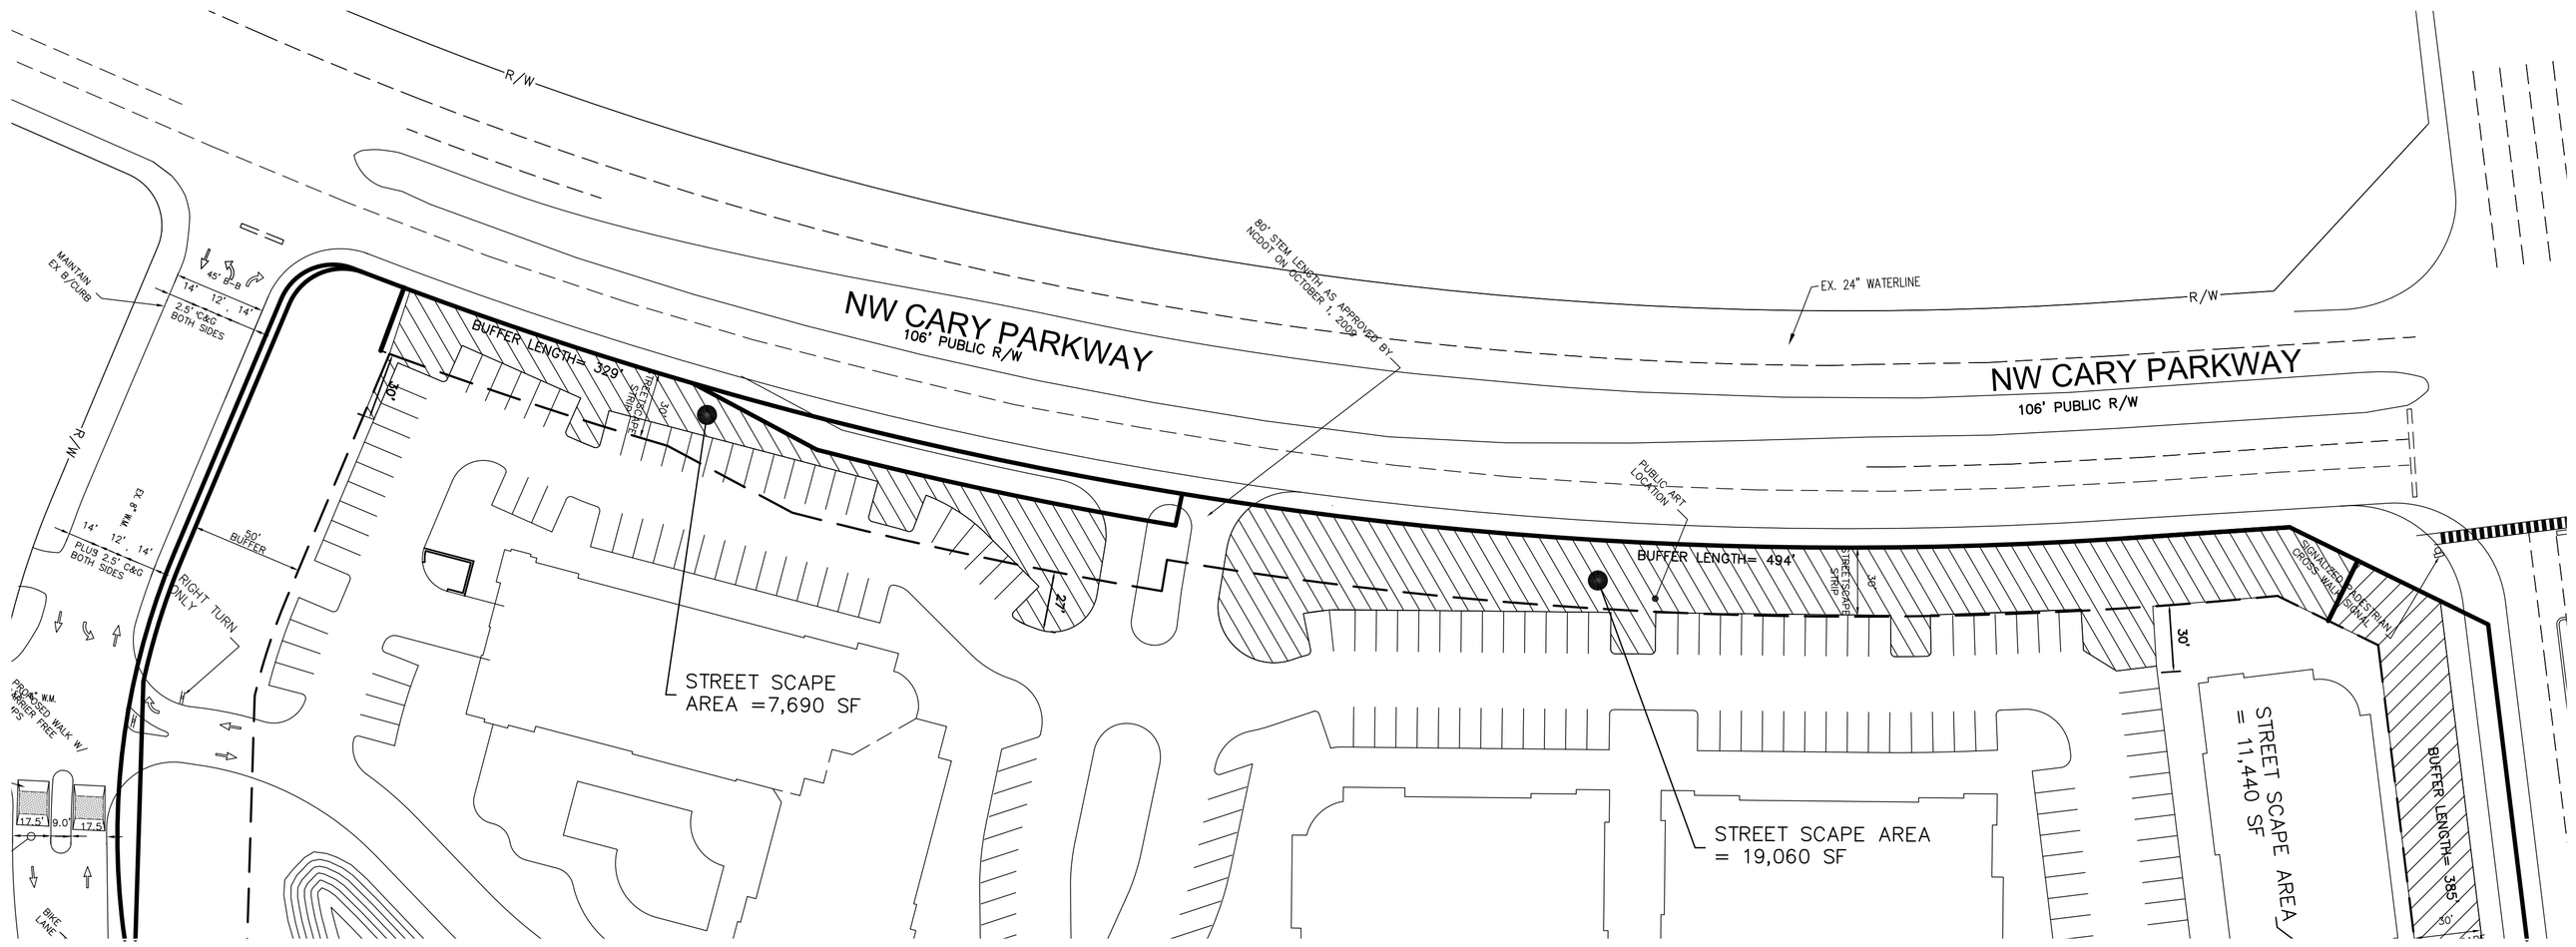

CARY PARKWAY FRONTAGE

STREET SCAPE STRIP AREA (PER PLAN)	=	26,750 SF
FRONTAGE LENGTH	=	823 FEET
WIDTH PROVIDED (AREA/LENGTH)	=	32.5 FEET
REQUIRED WIDTH	=	30 FEET

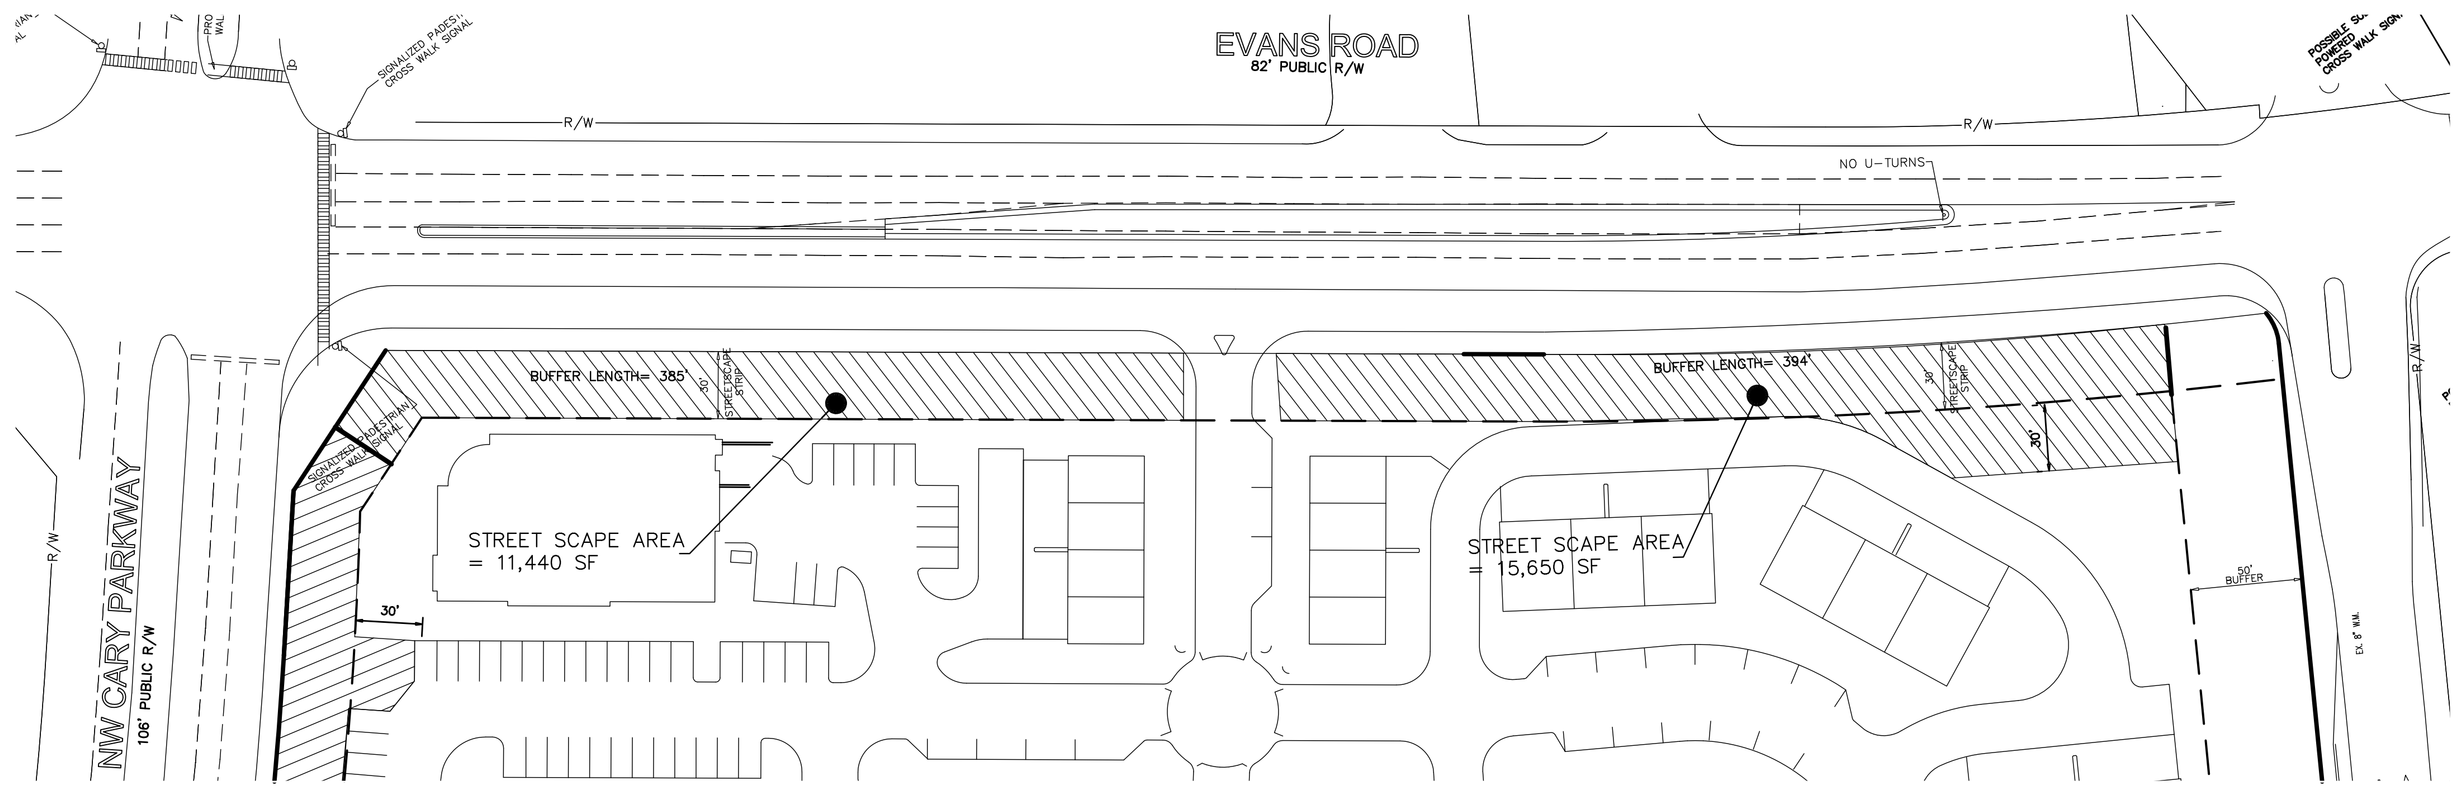

EVANS ROAD FRONTAGE

STREET SCAPE STRIP AREA (PER PLAN)	=	27,090 SF
FRONTAGE LENGTH	=	779 FEET
WIDTH PROVIDED (AREA/LENGTH)	=	34.8 FEET
REQUIRED WIDTH	=	30 FEET

09-MU-002
APPROVED
TOWN OF CARY

Approved by _____Date _____
Planning _____Date _____
Engineering_____Date _____

COMMERCIAL
SITE PLANNING
SITE ENGINEERING
INDUSTRIAL & MULTI-UNIT
LAND SURVEYING
CONSTRUCTION LAYOUT

SURVEYING
ALTA SURVEYS
BOUNDARY SURVEYS
TOPOGRAPHIC SURVEYS
PARCEL SPLITS

RESIDENTIAL
SUBDIVISIONS
SITE CONDOMINIUM
MASTER PLANNING
PLOT PLANS
CONSTRUCTION LAYOUT

ANC Engineering, Inc.
Civil Engineers & Land Surveyors

53445 Grand River
New Hudson, MI 48165
(248) 667-9248 Phone
(248) 667-9254 Fax

48 HOURS BEFORE YOU DIG CALL NC ONE CALL 1.800.632.4949 (TOLL FREE)

CLIENT: SINGH DEVELOPMENT COMPANY

STREETSCAPE WIDTH COMPUTATION

SINGH MIXED USE

TOWN OF CARY
WAKE COUNTY
NORTH CAROLINA

REVISED
12-23-09 PER TOWN REVIEW
11-12-09 PER TOWN REVIEW
10-1-09 PER TOWN REVIEW

DATE: 7-24-09
DRAWN BY: DJL
CHECKED BY: DJL

0 25' 50'

FBK:
CHF:
SCALE HOR 1"= 50' FT.
VER 1"= FT.

14
08-113