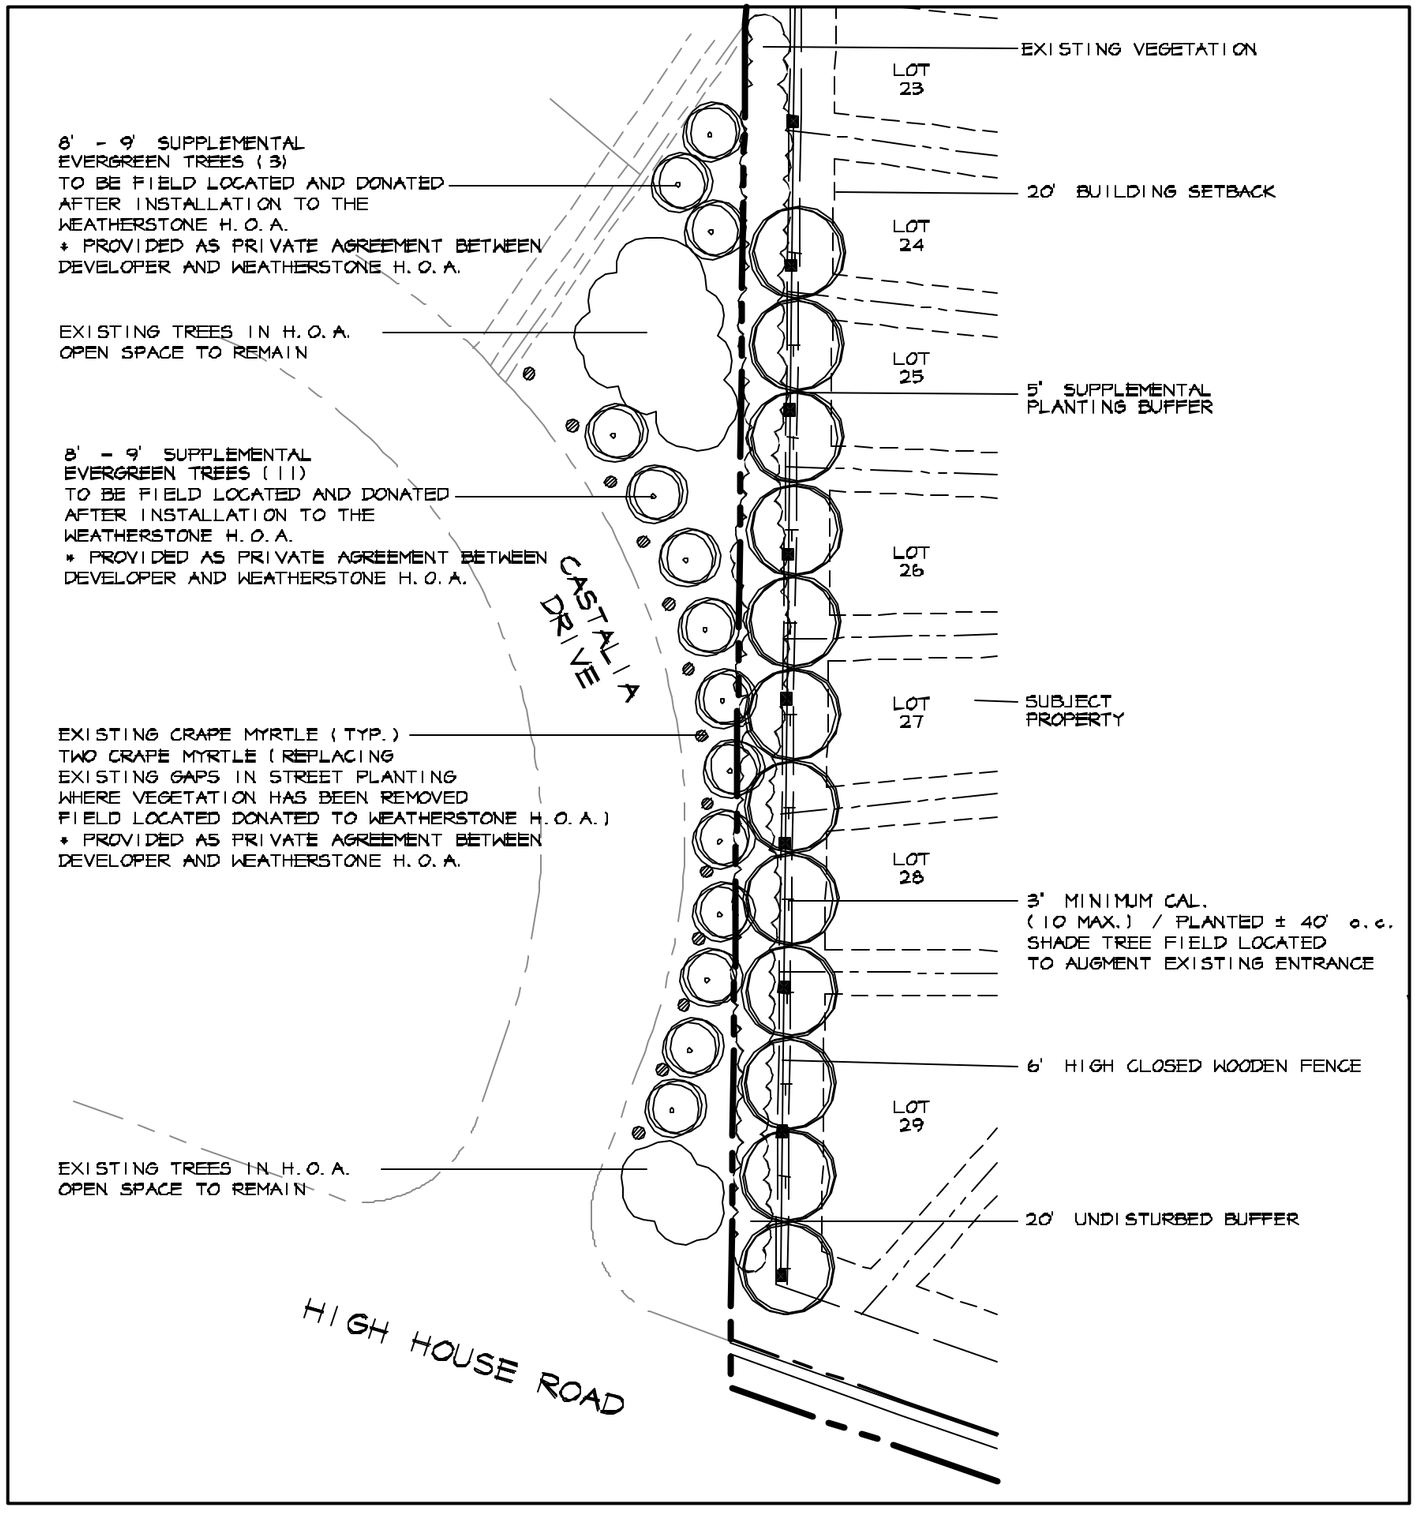

ELAM, TODD, D'AMBROS
LANDSCAPE ARCHITECTURE • LAND DEVELOPMENT
CIVIL ENGINEERING • LAND DEVELOPMENT CONSULTING
2601 WESTON PARKWAY / SUITE 205
CARY, NORTH CAROLINA 27513
(OFFICE) 919.678.1071
(FAX) 919.678.1290
(EMAIL) etd@bellsouth.net

HIGH HOUSE ROAD
CARY, NORTH CAROLINA

ZONING EXHIBIT
"B"
SKETCH PLAN

BUFFER & SUPPLEMENTAL PLANTINGS AT WEATHERSTONE ENTRANCE

Drawn By: EVC
Checked By: PRM
Date: 10-06-03
Proj#: 2306004

Revisions
11-12-03 (OFFICE REV.) EVC

SHEET

2 of 2