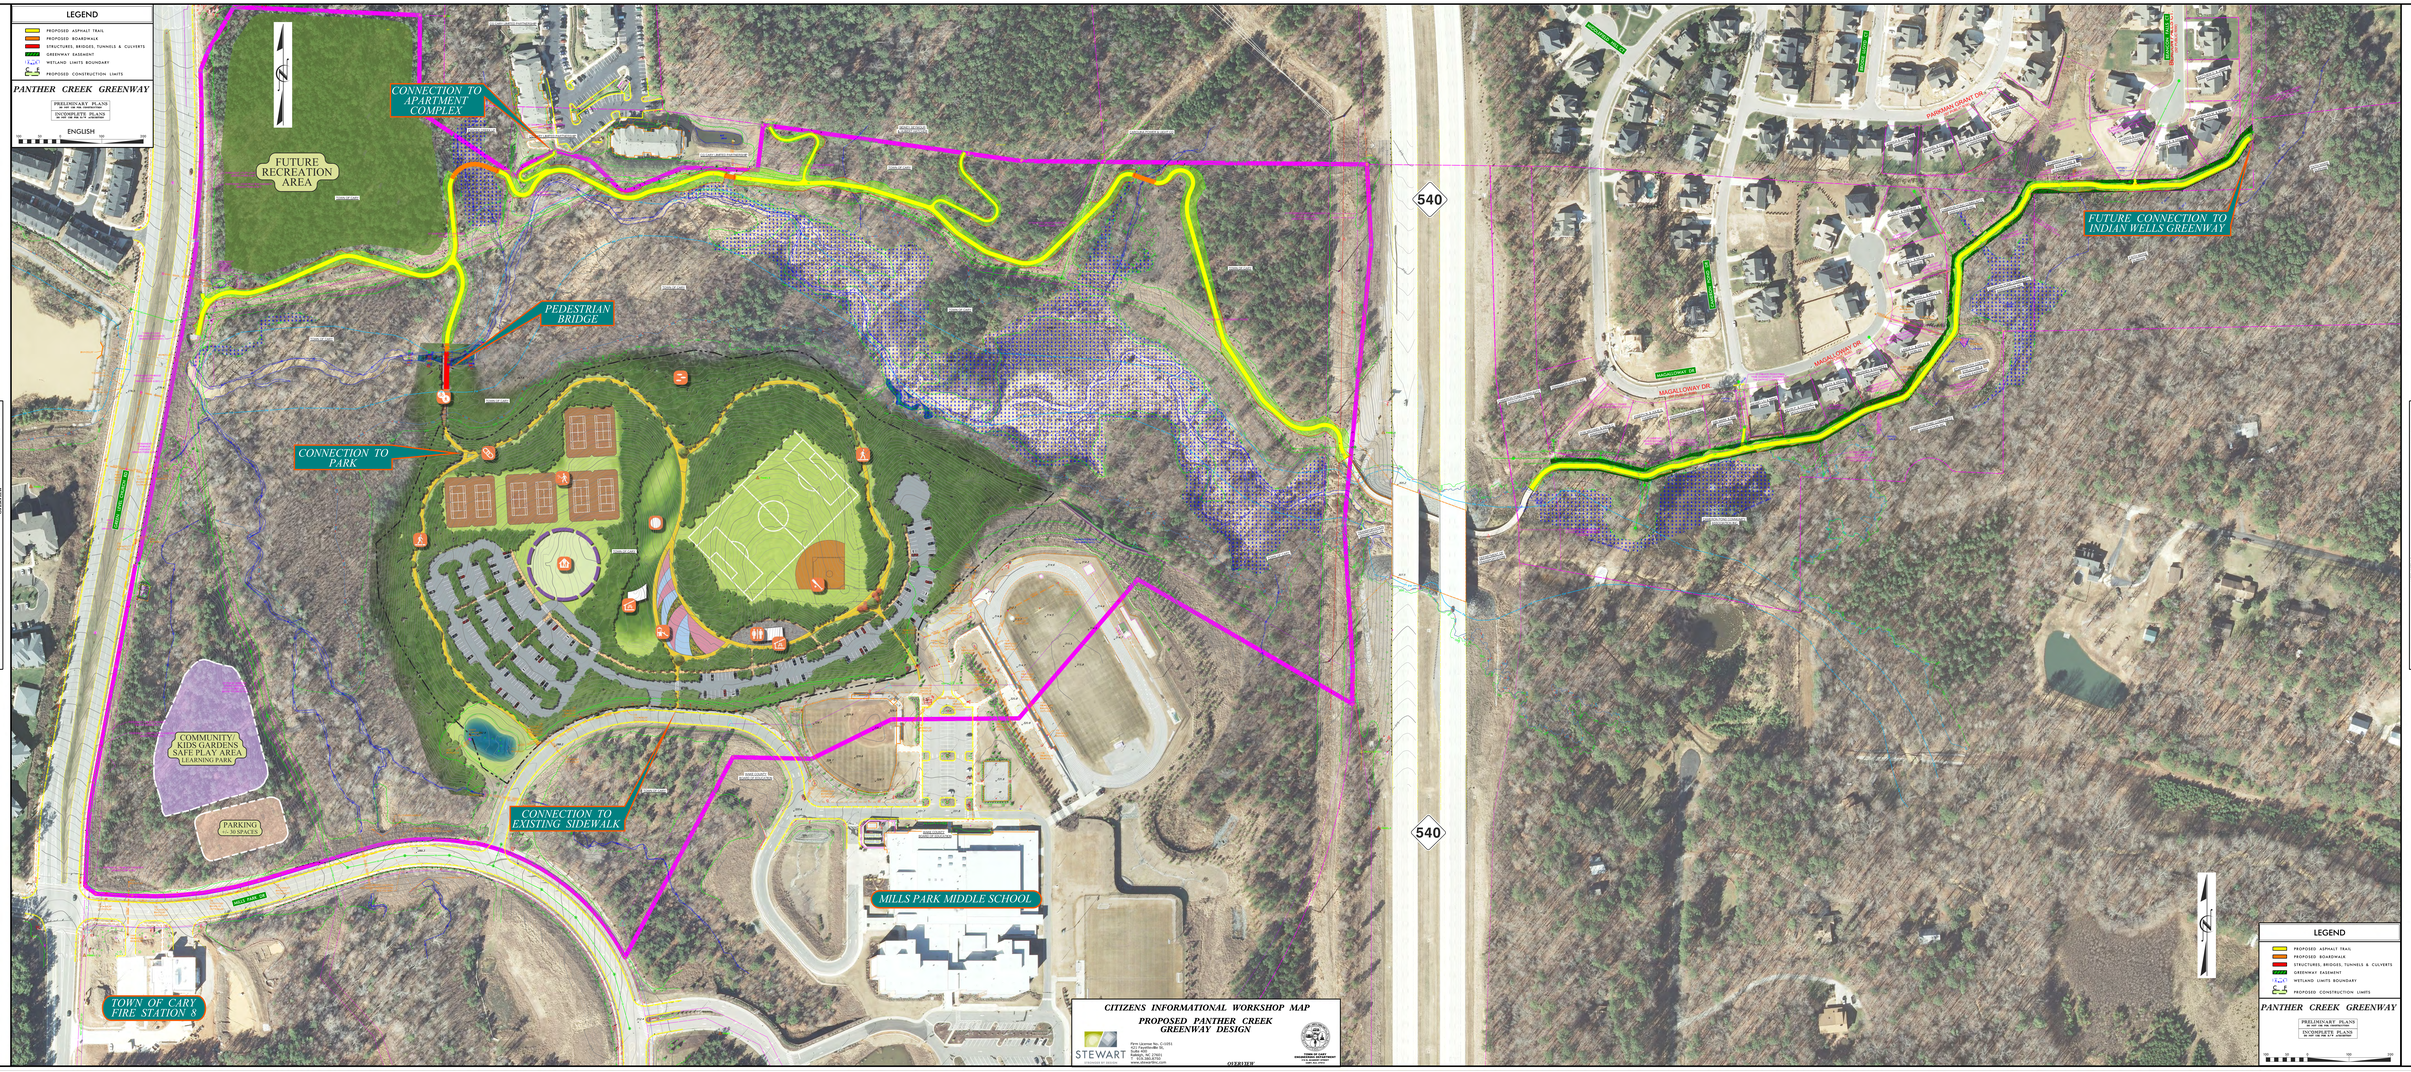
LEGEND
PROPOSED ASPHALT TRAIL
PROPOSED BOARDWALK
STRUCTURES, BRIDGES, TUNNELS & CULVERTS
GREENWAY EASEMENT
WETLAND LIMITS BOUNDARY
PROPOSED CONSTRUCTION LIMITS
PANTHER CREEK GREENWAY
PRELIMINARY PLANS
INCOMPLETE PLANS
ENGLISH
CONNECTION TO APARTMENT COMPLEX
FUTURE RECREATION AREA
PEDESTRIAN BRIDGE
CONNECTION TO PARK
COMMUNITY/ KIDS GARDENS SAFE PLAY AREA LEARNING PARK
PARKING
CONNECTION TO EXISTING SIDEWALK
MILLS PARK MIDDLE SCHOOL
TOWN OF CARY FIRE STATION 8
540
FUTURE CONNECTION TO INDIAN WELLS GREENWAY
PANNKEN GRANT DR.
MAGALLOWAY DR.
CITIZENS INFORMATIONAL WORKSHOP MAP
PROPOSED PANTHER CREEK GREENWAY DESIGN
OVERVIEW
STEWART
TOWN OF CARY
DEPARTMENT OF PARKS, RECREATION AND CULTURAL RESOURCES