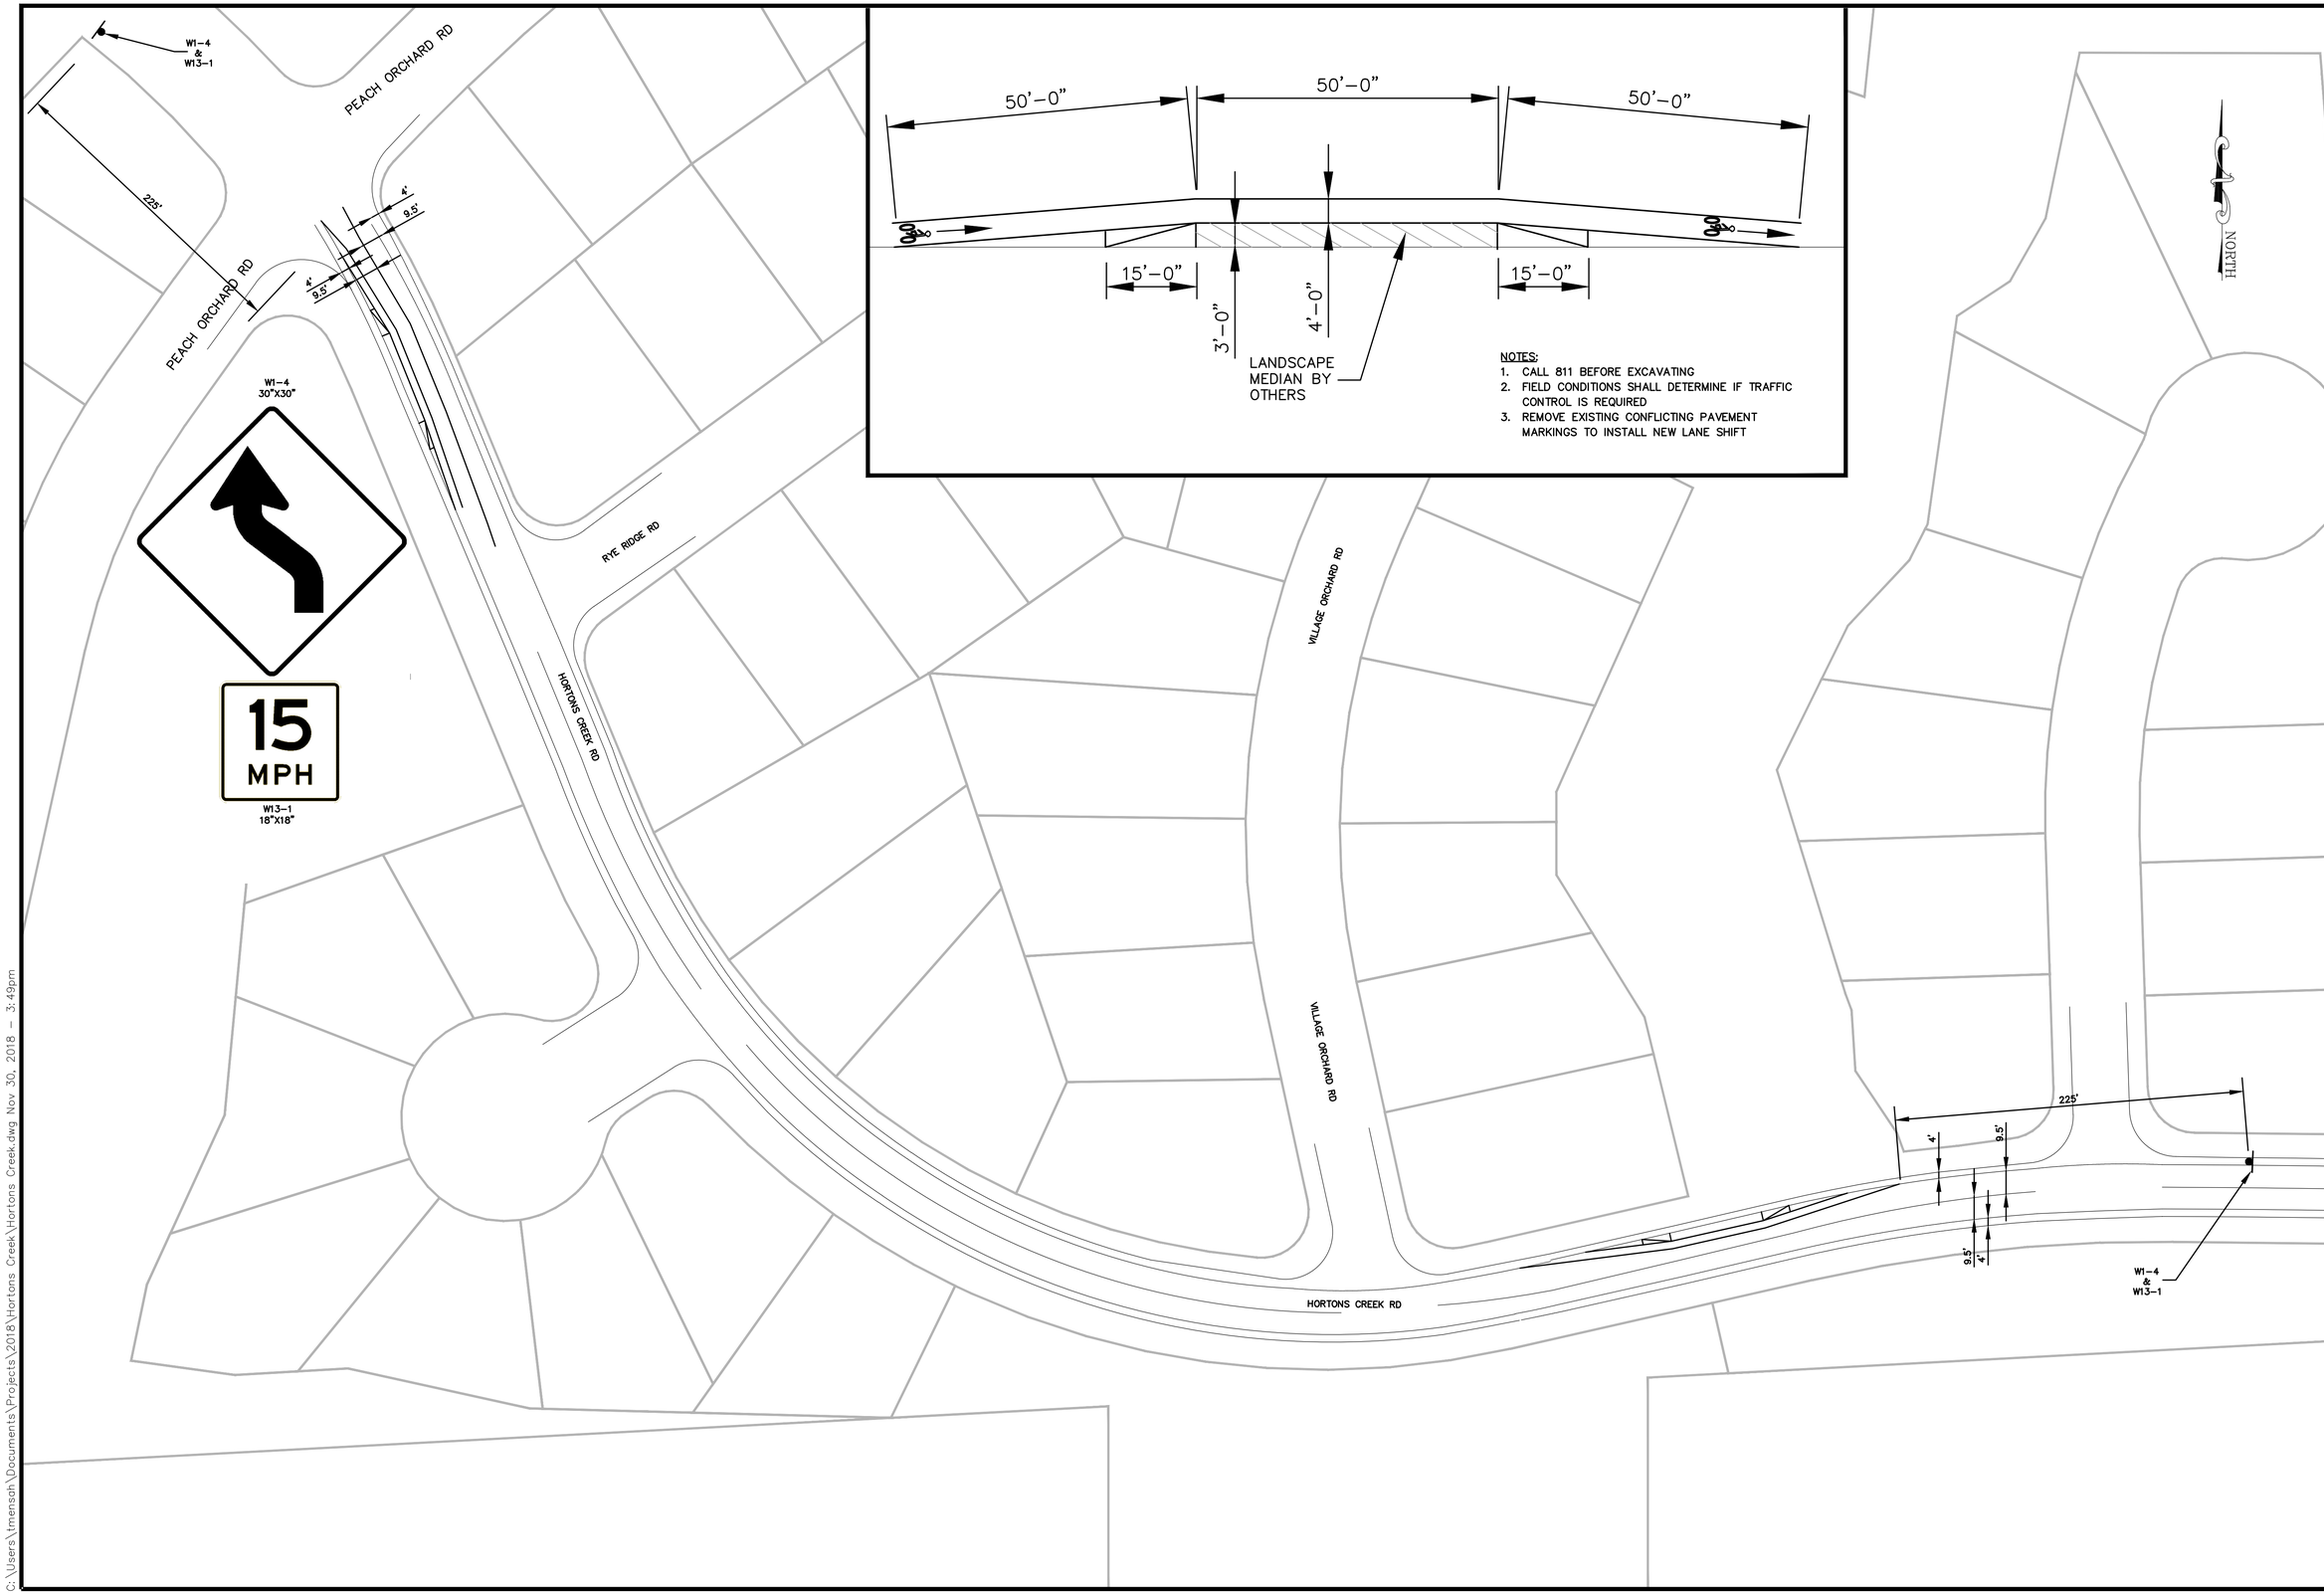

TOWN of CARY
NORTH CAROLINA

Contact Information:
Tom.Emerson@cary.org
(919) 469-4333

316 North Academy Street
Cary, N.C. 27513
Tel: 919-469-4030 Fax: 919-460-4935
www.townofcary.org

Hortons Creek Road

Signature

Revisions

Proj. No.
Design By:
Drawn By: APM
Date:
Scale Hor: 1" =40'
Scale Ver:

SHEET NO.

C:\Users\tmersah\Documents\Projects\2018\Hortons Creek\Hortons Creek.dwg Nov 30, 2018 - 3:49pm